
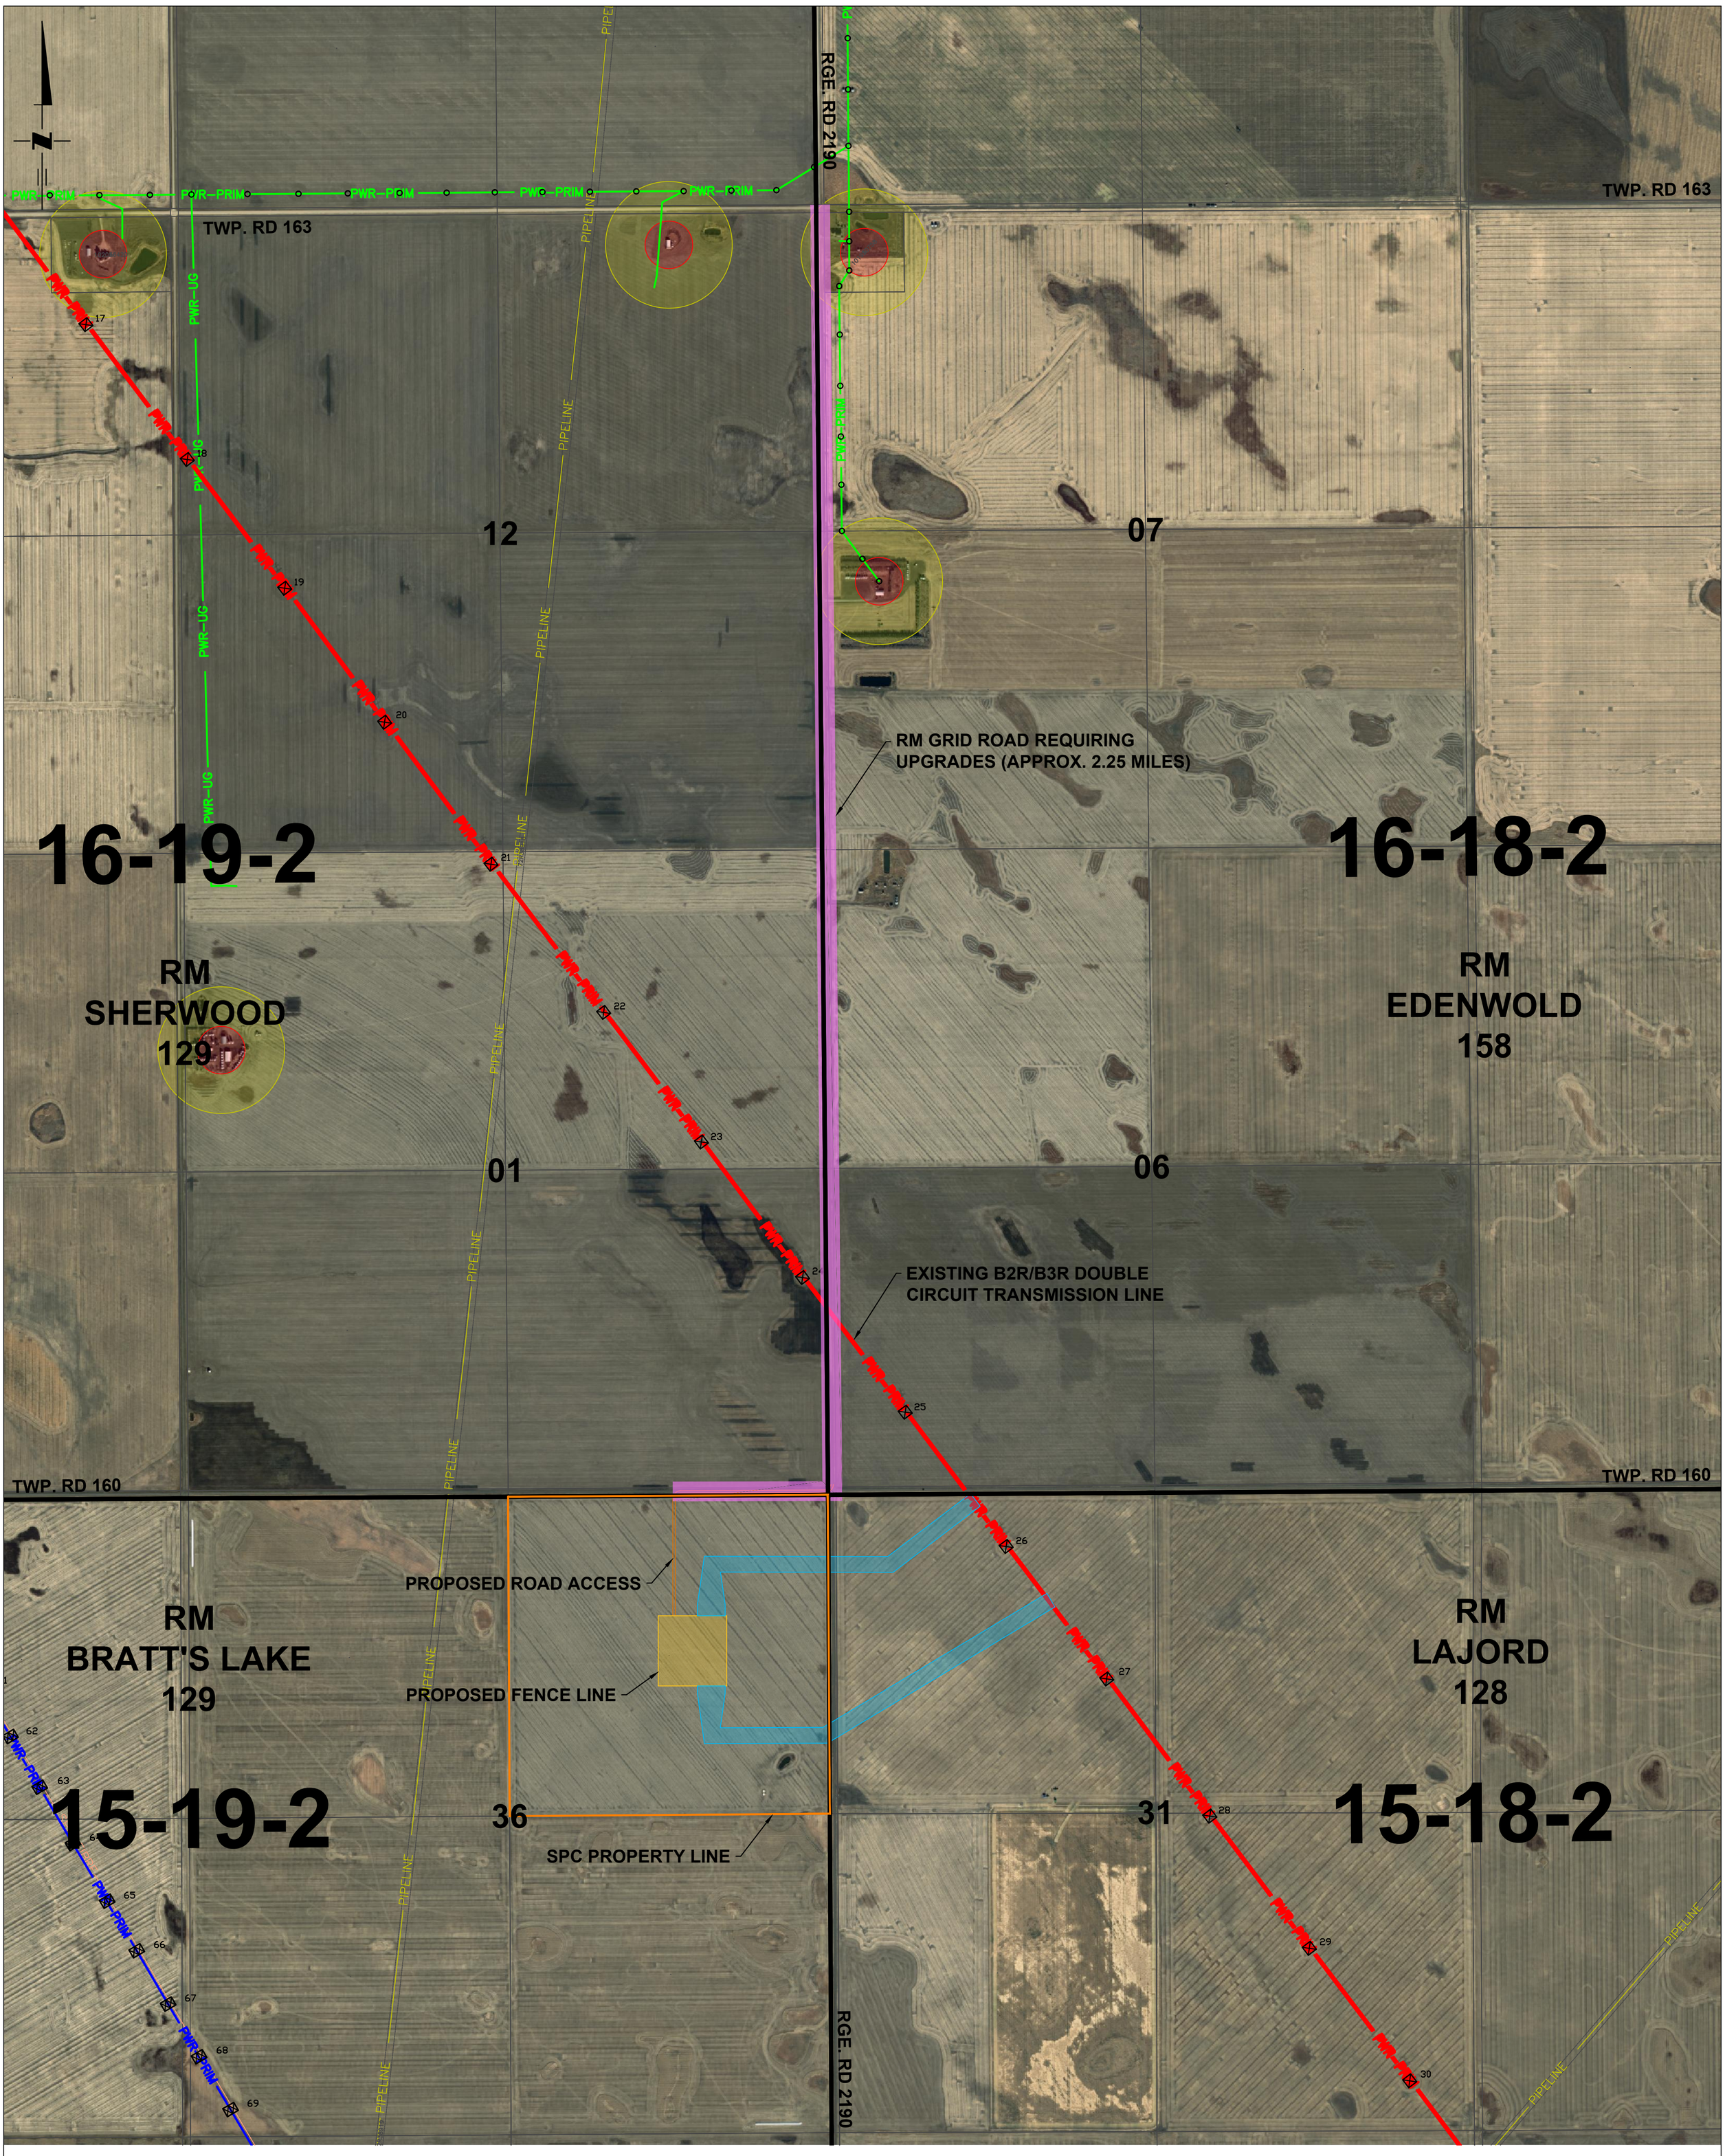



## LEGEND

- PWR–PRIM — EXISTING 230kV TRANSMISSION LINE
- PWR–PRIM — EXISTING 138kV TRANSMISSION LINE
- PWR–PRIM — EXISTING OVERHEAD DISTRIBUTION LINE
- PWR–UG — EXISTING UNDERGROUND DISTRIBUTION LINE
- SPC–FIBRE — EXISTING SPC FIBRE OPTIC CABLE
- PIPELINE — EXISTING PIPELINE
- RURAL MUNICIPALITY BOUNDARY LINE
- PROPOSED ROUTE ALTERNATIVE (40m CORRIDOR)
- ⊠## — EXISTING TRANSMISSION STRUCTURE
- ⊠## — EXISTING TRANSMISSION TOWER
- OCCUPIED RURAL RESIDENCE
  (RED DENOTES 60m MINIMUM AVOIDANCE BUFFER)
  (YELLOW DENOTES 160m AVOIDANCE BUFFER)

PLAN VIEW
SCALE: 1:8,000

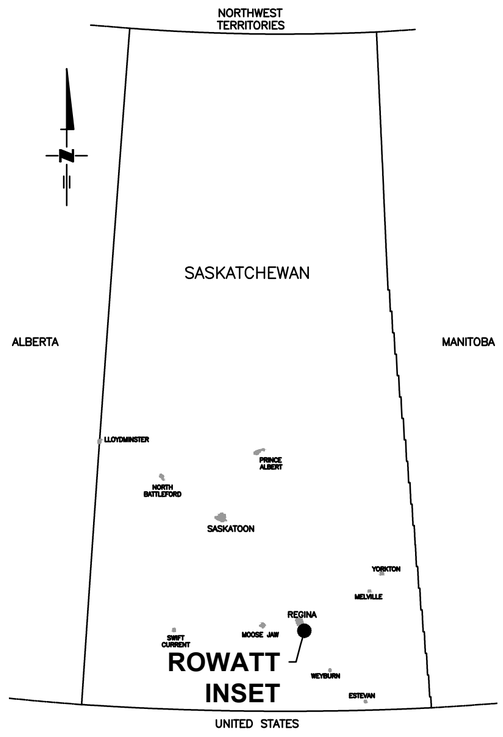


KEY PLAN

IMAGERY INFO:
SGIC ORTHOPHOTO 60cm RESOLUTION

## DISCLAIMER

THIS DRAWING WAS PREPARED FOR SASKATCHEWAN POWER CORPORATION ("SaskPower") FOR ITS SPECIFIC INTERNAL PURPOSES ONLY. SaskPower DOES NOT WARRANT THAT THE DRAWING IS COMPLETE, ACCURATE OR CORRECT, NOR DOES IT WARRANT THAT THE DRAWING IS REPRESENTATIVE OF MATTERS DEPICTED THEREIN AS AT THE DATE OF THE REPRESENTATIONS OR WARRANTIES WITH REGARD TO THE ADEQUACY OR SUITABILITY OF THIS DRAWING FOR ANY PURPOSE WHATSOEVER.

SaskPower SHALL NOT BE RESPONSIBLE OR LIABLE TO ANY PERSON IN RESPECT OF ANY LOSS, DAMAGE OR INJURY WHETHER DIRECT OR INDIRECT, ARISING OUT OF THE USE OF OR RELIANCE ON THIS DRAWING, IN WHOLE OR IN PART.

SaskPower

# PROPOSED 230kV TIE–LINE TO ROWATT SWITCHING STATION

## ROWATT SWITCHING STATION